FilmL.A., Inc.
6255 W Sunset Blvd, 12th Floor
Hollywood, CA 90028
t: (213)977-8600 - f: (213)977-8601
www.filmla.com

Summary Information

Permit No: F00138286-A **Type of Permit:** FILMING **Release Date:** 06/11/2018

Production Company	BOSS FILM PRODUCTIONS MAGNUM OPUS
Insured Company Name	BOSS FILM PRODUCTIONS MAGNUM OPUS
Contact Phone No. 1	323- 997-4710
Contact Phone No. 2	
Fax	323-997-4714
Address	7039 W. SUNSET BLVD LOS ANGELES, California 90028
Production Title	MAGNUM OPUS
Type of Production	Feature

Producer	GEORGIA KACANDES
Director	QUENTIN TARANTINO
1st AD	WILLIAM CLARK
Production Manager	NATHAN KELLY
FilmL.A. Coordinator	Tara Kramer
Location Manager	RICK SCHULER / STEVE MAPEL
Primary Phone	Mobile - 213-718-0087
Secondary Phone	Mobile - 818-261-4733
Location Assistant	DANIEL ALVAREZ
Primary Phone	Mobile - 5625729231
Secondary Phone	

Fees

Posting 300	$69.00
Posting 600	$138.00
Posting Max	$1,173.00
Notification Charge	$328.00
LA CITY LANE AND STREET CLOSURE FEE	$312.00
LA CITY DOT SIGN REMOVALS AND ENGINEERS	$966.00
FILMLA NON-REFUNDABLE FILM PERMIT RIDER FEE	$105.00

Total Permit Fee $3,091.00

Number of Locations 1

NOT A PERMIT

FilmL.A., Inc.
6255 W Sunset Blvd, 12th Floor
Hollywood, CA 90028
t: (213)977-8600 - f: (213)977-8601
www.filmla.com

Summary Information — Location

Permit Number	F00138286-A	**Location Manager**	RICK SCHULER / STEVE MAPEL
Production Company	BOSS FILM PRODUCTIONS MAGNUM O...	Primary Phone	Mobile - 213-718-0087
Insured Company	BOSS FILM PRODUCTIONS MAGNUM O...	Secondary Phone	Mobile - 818-261-4733
Production Title	MAGNUM OPUS		

Location Address 6360 W Sunset Blvd, Los Angeles, CA, 90028

Location Type Theater

Location Description ARCLIGHT THEATER

Film Dates 6/12/2018 - 6/12/2018 06:00 - 23:00 1 day

Strike Dates 6/13/2018 - 6/13/2018 07:00 - 22:00

Open or Closed to the Public Open

Generic Conditions

*Certain service and personnel fees required by jurisdictional agencies are not collected by FilmL.A. Any such fees must be paid directly to the appropriate agency, and a separate invoice will be provided to the permittee.
*LA CITY AND/OR LA COUNTY FIRE CHECKLIST ATTACHED TO FINAL PERMIT. THE PERMITEE IS RESPONSIBLE FOR COMPLETING CHECKLIST PRIOR TO FILMING ACTIVITY AT THIS LOCATION. NON COMPLIANCE MAY RESULT IN ASSIGNMENT OF A FIRE OFFICER.
Community Survey Obtained
Must Maintain 5' Clearance on Sidewalks/Walkways
Must maintain local/emergency access
No cast or crew parking on area streets
No interference with merchant activity.
Number of uniformed officers listed on the permit is a minimum requirement. Permittee remains responsible for deploying a sufficient number of uniformed officers to provide traffic and crowd control to ensure the safety of the film crew and the public.
Traffic control must be done in accordance w/MUTCD
Traffic Officers Required
Uniformed officers shall have a copy of the film permit in their possession and are required to confirm that all traffic control signage devices are in place.

Please see attached documents Sunset Blvd btwn Ivar Ave & Vine St BS Curb - Once Upon A Time in Hollywood.pdf
U26703.pdf

Equipment on Location

Type	Quantity
5 or 10 ton trucks	5
Cast/Crew vehicles	100

Personnel on Location

Type	Quantity
Cast	5
Crew	100
Extras	15

NOT A PERMIT

FilmL.A., Inc.
6255 W Sunset Blvd, 12th Floor
Hollywood, CA 90028
t: (213)977-8600 - f: (213)977-8601
www.filmla.com

Summary Information — Location

Permit Number	F00138286-A	**Location Manager**	RICK SCHULER / STEVE MAPEL
Production Company	BOSS FILM PRODUCTIONS MAGNUM O...	Primary Phone	Mobile - 213-718-0087
Insured Company	BOSS FILM PRODUCTIONS MAGNUM O...	Secondary Phone	Mobile - 818-261-4733
Production Title	MAGNUM OPUS		

Catering Truck	1	Off-Duty/Retired LAPD Officer(s)	3
Cube Trucks	3	Spot Check	1
Generator	1		
Honey Wagons	1		
Picture vehicles	5		
Portable restrooms	2		
Stakebed Trucks	5		
Vans	5		

Filming Activities Atmospheric Smoke Effects; Drive by; Drive ups & away; Equipment on sidewalk, in curb lane & across street; Exterior Dialogue; Exterior establishing shots; Intermittent pedestrian control; Intermittent traffic control - 2 minute standard (except 0700-0900 hrs & 1500-1900 hrs); TALENT IN PERIOD CLOTHING SMOKING CIGARETTES; REMOVING PARKING METER HEADS ON SUNSET BLVD (request to LADOT); COVERING NO PARKING SIGNS ON SUNSET BLVD INFRONT OF CINERAMA DOME; Removing Pantages Banners on Sunset by Cinerama Dome ;

Special Effects: F/X Permit # U26703

Type	No. Times Per Day	No. Takes Per Take

Description of F/X Scene: TALENT SMOKING

Jurisdiction **Political:** Los Angeles City - Council District 13 **Police:** Los Angeles Police Department **Fire:** Los Angeles City

Thomas Guide **Page:** 593 **Grid:** F5

Approvals

FILMLA. CLOSURES	Yulizza Ramirez
LOS ANGELES CITY DEPARTMENT OF PUBLIC WORKS	Jessica Castro
LOS ANGELES CITY POLICE DEPARTMENT	Ed Padilla
LOS ANGELES CITY DEPARTMENT OF TRANSPORTATION - SIGN & METER REMOVAL	Karina Chaki

Coordinator Note FILM SHOOT DATE: TUESDAY 6/12 (9AM) - WEDNESDAY 6/13 (9AM) LOCATION: 6300 WEST SUNSET BLVD - REMOVE 9 METER HEADS SV301, SV302, SV303, SV304, SV305, SV305A, SV306, SV306A AND SV10 AND 1 METER POST OF SV10 ON MONDAY 6/11, AND REINSTALL ALL 9 METER HEADS AND 1 METER POST AFTER 9AM ON WEDNESDAY 6/13 CONTACT:

NOT A PERMIT

FilmL.A., Inc.
6255 W Sunset Blvd, 12th Floor
Hollywood, CA 90028
t: (213)977-8600 - f: (213)977-8601
www.filmla.com

Summary Information — Location

Permit Number	F00138286-A	**Location Manager**	RICK SCHULER / STEVE MAPEL
Production Company	BOSS FILM PRODUCTIONS MAGNUM O...	Primary Phone	Mobile - 213-718-0087
Insured Company	BOSS FILM PRODUCTIONS MAGNUM O...	Secondary Phone	Mobile - 818-261-4733
Production Title	MAGNUM OPUS		

DANEIL ALVARAZ (562)572-9231

Production to temporarily cover the signs and the red curb on West Sunset Blvd at Vine St (shown in picture) on Tuesday 6/12 (9am) to Wednesday 6/13 (9am) per LADOT guidelines for street signs emailed.

Parking

Base Camp Location Type : Other Location — 1634 N Las Palmas Ave, Los Angeles, CA, 90028

Crew Parking Location Type : Other Location — Arclight Parking Garage 6360 Sunset Blvd , Los Angeles , CA, 90028

Posting "No Parking" signs
S/S OF SUNSET BLVD, IVAR AVE TO VINE ST (ANYTIME) 6/12-6/13
N/S OF SUNSET BLVD, IVAR AVE TO VINE ST (ANYTIME) 6/12-6/13
B/S OF MORNING CT, SUNSET BLVD TO DEAD END (ANYTIME) 6/12-6/13

Approximate Footage more than 1800 **Log Number** 204938

Date(s) 6/12/2018 to 6/13/2018 **Time(s)** 00:00 to 00:00

Posting "No Parking" signs
W/S OF IVAR AVE, SELMA AVE TO DELONGPRE AVE (ANYTIME) 6/12
E/S OF IVAR AVE, SUNSET BLVD GOING NORTH 75 FEET (FOR CLEARANCE) 6/12
W/S OF MORNING CT, SUNSET BLVD TO SELMA AVE (ANYTIME) 6/12

Approximate Footage more than 1800 **Log Number** 204939

Date(s) 6/12/2018 to 6/12/2018 **Time(s)** 00:00 to 00:00

Posting "No Parking" signs
W/S OF N LAS PALMAS FROM HOLLYWOOD BLVD SOUTH 300 FEET (BASE CAMP CLEARANCE)
E/S OF N LAS PALMAS 75 FEET IN FRONT OF 1638 N LAS PALMAS (BASE CAMP CLEARANCE)

Approximate Footage 301 - 600 **Log Number** 204940

Date(s) 6/12/2018 to 6/12/2018 **Time(s)** 00:00 to 00:00

Posting "No Parking" signs
E/S OF CAHUENGA BLVD, FROM FOUNTAIN AVE - HOMEWOOD AVE

NOT A PERMIT

FilmL.A., Inc.
6255 W Sunset Blvd, 12th Floor
Hollywood, CA 90028
t: (213)977-8600 - f: (213)977-8601
www.filmla.com

Summary Information — Location

Permit Number	F00138286-A	**Location Manager**	RICK SCHULER / STEVE MAPEL
Production Company	BOSS FILM PRODUCTIONS MAGNUM O...	Primary Phone	Mobile - 213-718-0087
Insured Company	BOSS FILM PRODUCTIONS MAGNUM O...	Secondary Phone	Mobile - 818-261-4733
Production Title	MAGNUM OPUS		

Approximate Footage 0 - 300 **Log Number** 205229

Date(s) 6/13/2018 to 6/13/2018 **Time(s)** 07:00 to 19:00

Lane / Full Closure S/S CURB LANE CLOSURE OF SUNSET BLVD, FROM IVAR AVE TO VINE ST (FROM 7A ON 6/12 TO 7P ON 6/13)

Approximate Footage 0 - 300

Date(s) 6/12/2018 to 6/13/2018 **Time(s)** 00:00 to 00:00

Lane / Full Closure N/S CURB LANE CLOSURE OF SUNSET BLVD, IVAR AVE TO VINE ST

Approximate Footage 0 - 300

Date(s) 6/12/2018 to 6/12/2018 **Time(s)** 09:00 to 23:00

NOT A PERMIT

Permit #F001138286-A

W20-1 W20-5 W1-6 (L) C30(CA) R3-7

Ⓢ TRAFFIC SIGNAL
● TRAFFIC CONE
TYPE I W/ SIGN
HIGH LEVEL WARNING DEVICE

ALL TRAFFIC CONTROL WILL BE INSTALLED TO MEET OR EXCEED THE LATEST CA-MUTCD MINIMUM REQUIREMENTS

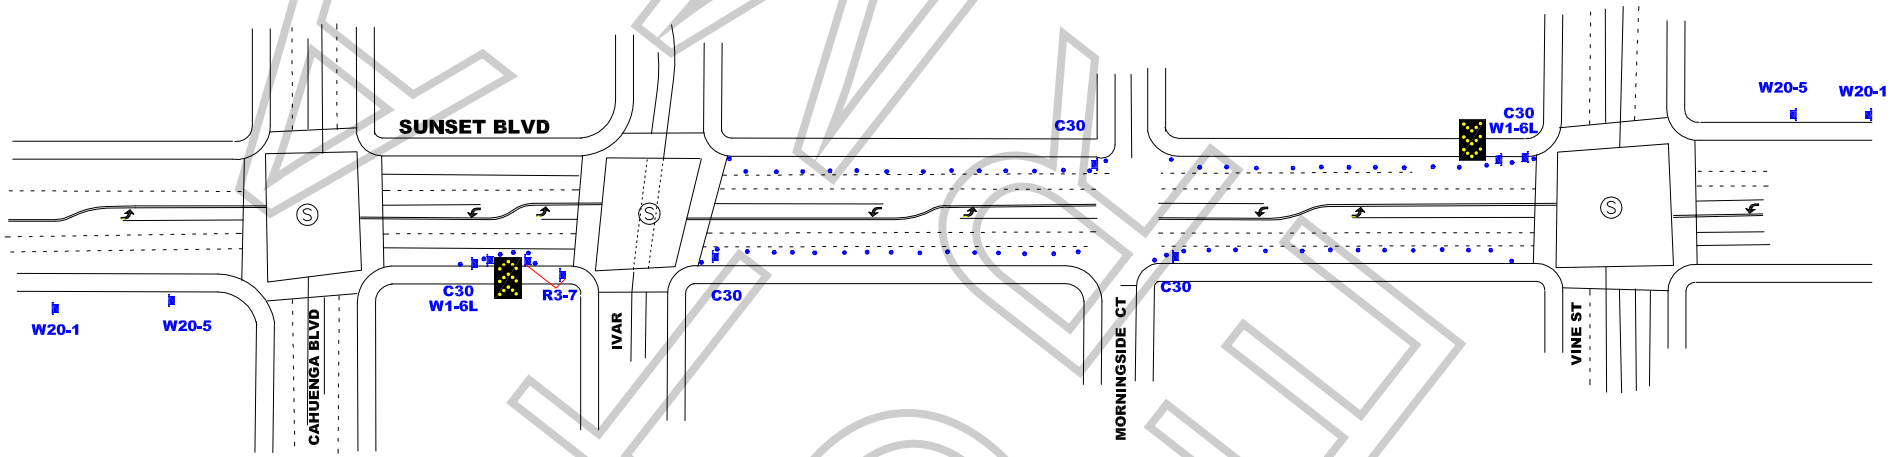

WORK ZONE TRAFFIC CONTROL PLAN
GENERAL NOTES

1. DATE/TIME:
   NORTH SIDE: 6-12-18 FROM 09:00 HOURS TO 23:00 HOURS.
   SOUTH SIDE: 6-12-18 FROM 07:00 HOURS TO 6-13-18 19:00 HOURS.

2. ALL SIGNING, STRIPING, AND TRAFFIC CONTROL DEVICES SHALL CONFORM TO THE (CURRENT) STATE OF CALIFORNIA DEPARTMENT OF TRANSPORTATION (CALTRANS) STANDARD PLANS AND STANDARD SPECIFICATIONS, CALIFORNIA MUTCD, AND ANY ADDENDUMS THERETO, AND AS SHOWN ON THESE PLANS, SYMBOLS AND ABBREVIATIONS USED ARE SHOWN ON CALTRANS STANDARD PLANS.
3. THERE WILL BE NO INTERFERENCE WITH TRAFFIC SIGNALS OR CROSSWALKS.
4. CONES WILL BE 28" MINIMUM HEIGHT AND HAVE REFLECTORIZED SLEEVES FOR NIGHT WORK.
5. POLICE WILL DIRECT TRAFFIC IF NECESSARY.

TCP FOR:	ONCE UPON A TIME IN HOLLYWOOD
LOCATION:	BOTH SIDE CURB LANE CLOSURE SUNSET BLVD BTWN IVAR & VINE LOS ANGELES, CALIFORNIA
CONTACT:	DANIEL ALVAREZ OFFICE# 323-997-4710
	JCL TRAFFIC SERVICES (213) 622-9775 C31-CA Lic # 805357
DATE / REVISIONS	DRAFTER: MARIO MENJIVAR SCALE: N.T.S. FILM LA: TK

KINGFONZ

F-315-U

LOS ANGELES FIRE DEPARTMENT

Permit #F00138286-A

Permit No: 26703

Date Issue 6/8/2018

SPECIAL PERMIT TO USE SPECIAL EFFECTS

State Lic No 2615.07

Name:	MARC BANICH	Address:	612 ALBERTA ST	Phone:	(626) 345-1323
Company:		City:	ALTADENA	Mobile:	(310) 897-8512
Email:		State:	CA Zip: 91001	Fax:	

2nd Operator: 2615.07 MARC BANICH

Production Title: ONCE UPON A TIME IN HOLLY Production Company: BOSS FILM PRODUCTIONS

Location: 6360 W. SUNSET BL

PERMISSION IS HEREBY GRANTED TO SIMULATE:

ADULTS SMOKING CIGARETTES IN FRONT OF THEATER. NO MINORS

USING THE FOLLOWING SPECIAL EFFECTS MATERIAL:

3 PACKS HERBAL CIGARETTES

UNDER THE FOLLOWING CONDITIONS:

UNDER THE DIRECT SUPERVISION OF MARC BANICH, 2615.07 AND SPOT CHECK FOR THIS EFFECT. GENERAL PRECAUTIONS. F138286

ADDITIONAL TERMS AND CONDITIONS

992.6 HSC RESPONSIBILITY. The Company representative shall provide to the authority having jurisdiction the name and license number of the special effects operator who shall have the authority, responsibility and be in charge of handling all Special Effects Material. The company representative shall also allocate sufficient time to the Special Effects Pyrotechnic Operator to prepare for the transportation, parking, storing, securing daily, discharging, disposing of, or otherwise handling of fireworks, pyrotechnic devices, or materials in a sane manner. Upon completion of firing, no unauthorized person shall be permitted access to the firing area until the licensed pyrotechnic operator has determined the area to be safe and secure.

NOTICE: The permittee and production company shall be advised that this permit in no way removes or modifies their responsibility to comply with any other applicable laws or ordinances, including those relating to excessive noise.

57.105.8 THE CHIEF SHALL HAVE THE POWER TO REVOKE OR SUSPEND ANY SPECIAL PERMIT UPON VIOLATION OF THE TERMS AND CONDITIONS IN ACCORDANCE WITH PROVISIONS OF SECTION 57.105.5 OF THE LOS ANGELES MUNICIPAL CODE.

SUBJECT TO FIELD INSPECTION NO DEVIATION WITHOUT WRITTEN PERMISSION

TEMPORARY FROM

6/12/2018 TO

Fire Chief
By: HUDSON
Phone: 213 978-3670

lafd:rev 2/2017

NOT A PERMIT